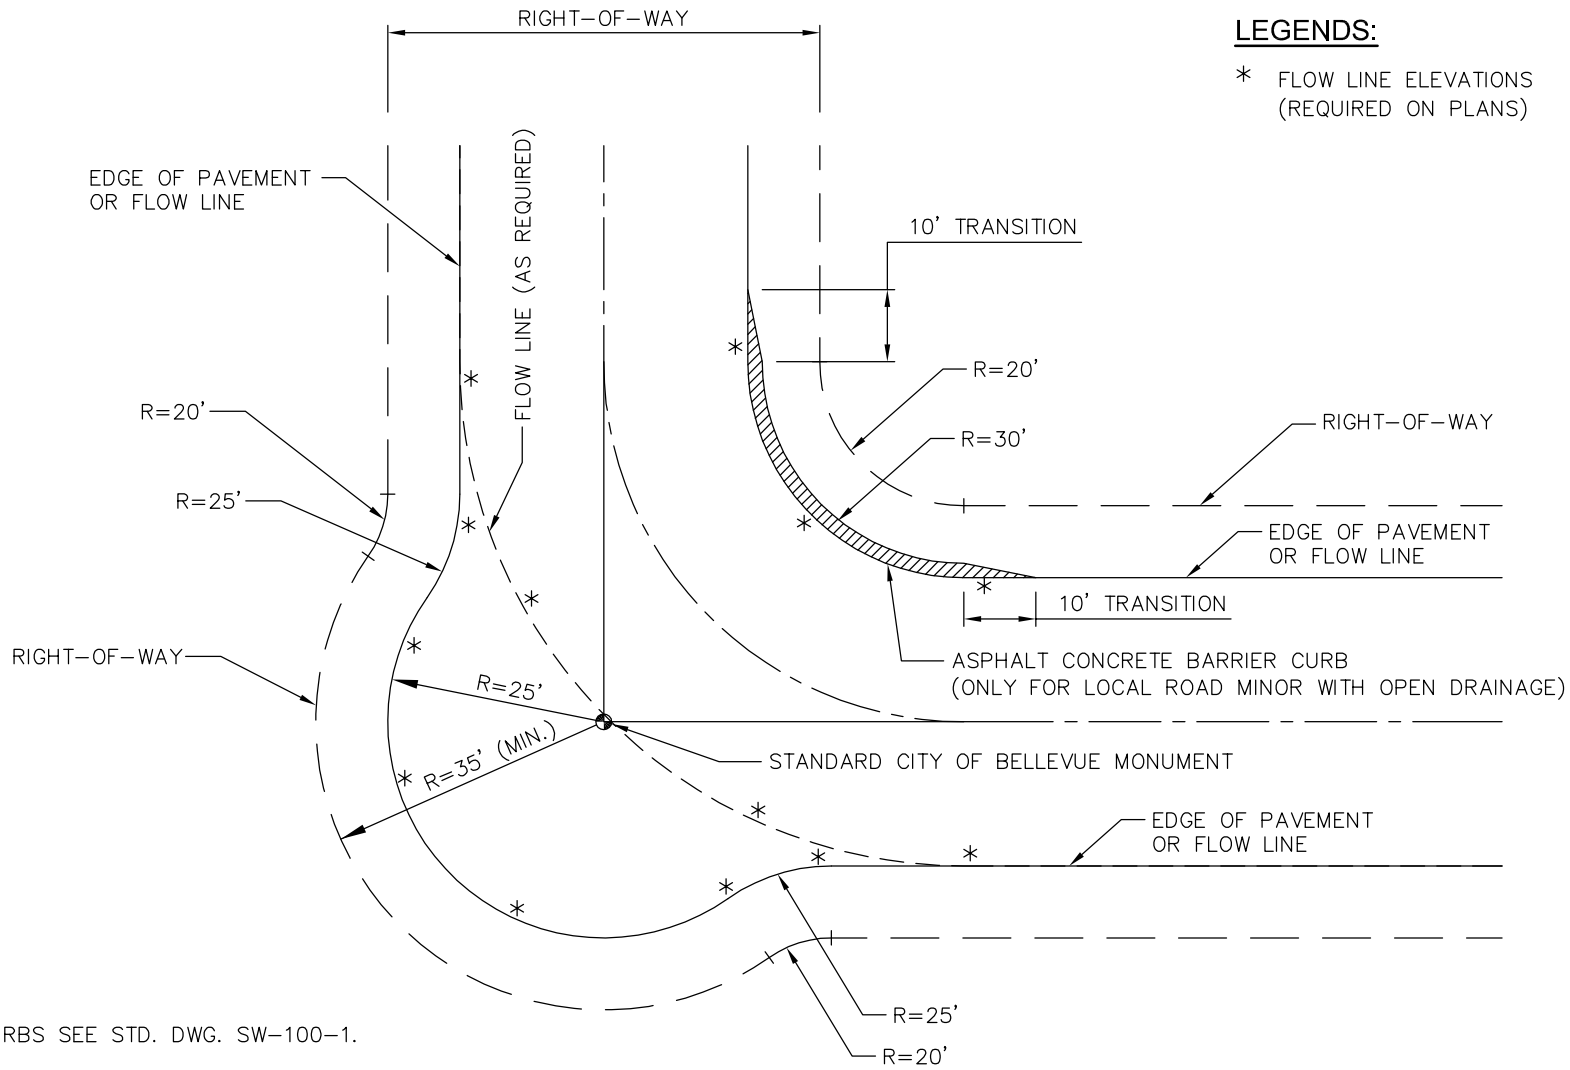


## LEGENDS:

* FLOW LINE ELEVATIONS (REQUIRED ON PLANS)

## NOTES:

1. FOR CURBS SEE STD. DWG. SW-100-1.

City of Bellevue

# RIGHT ANGLE "L" INTERSECTION

| | |
|---|---|
| DRAWING NUMBER | RC-120-1 |
| SCALE | NONE |
| REVISION DATE | 12/17 |
| DEPARTMENT | TRANS |