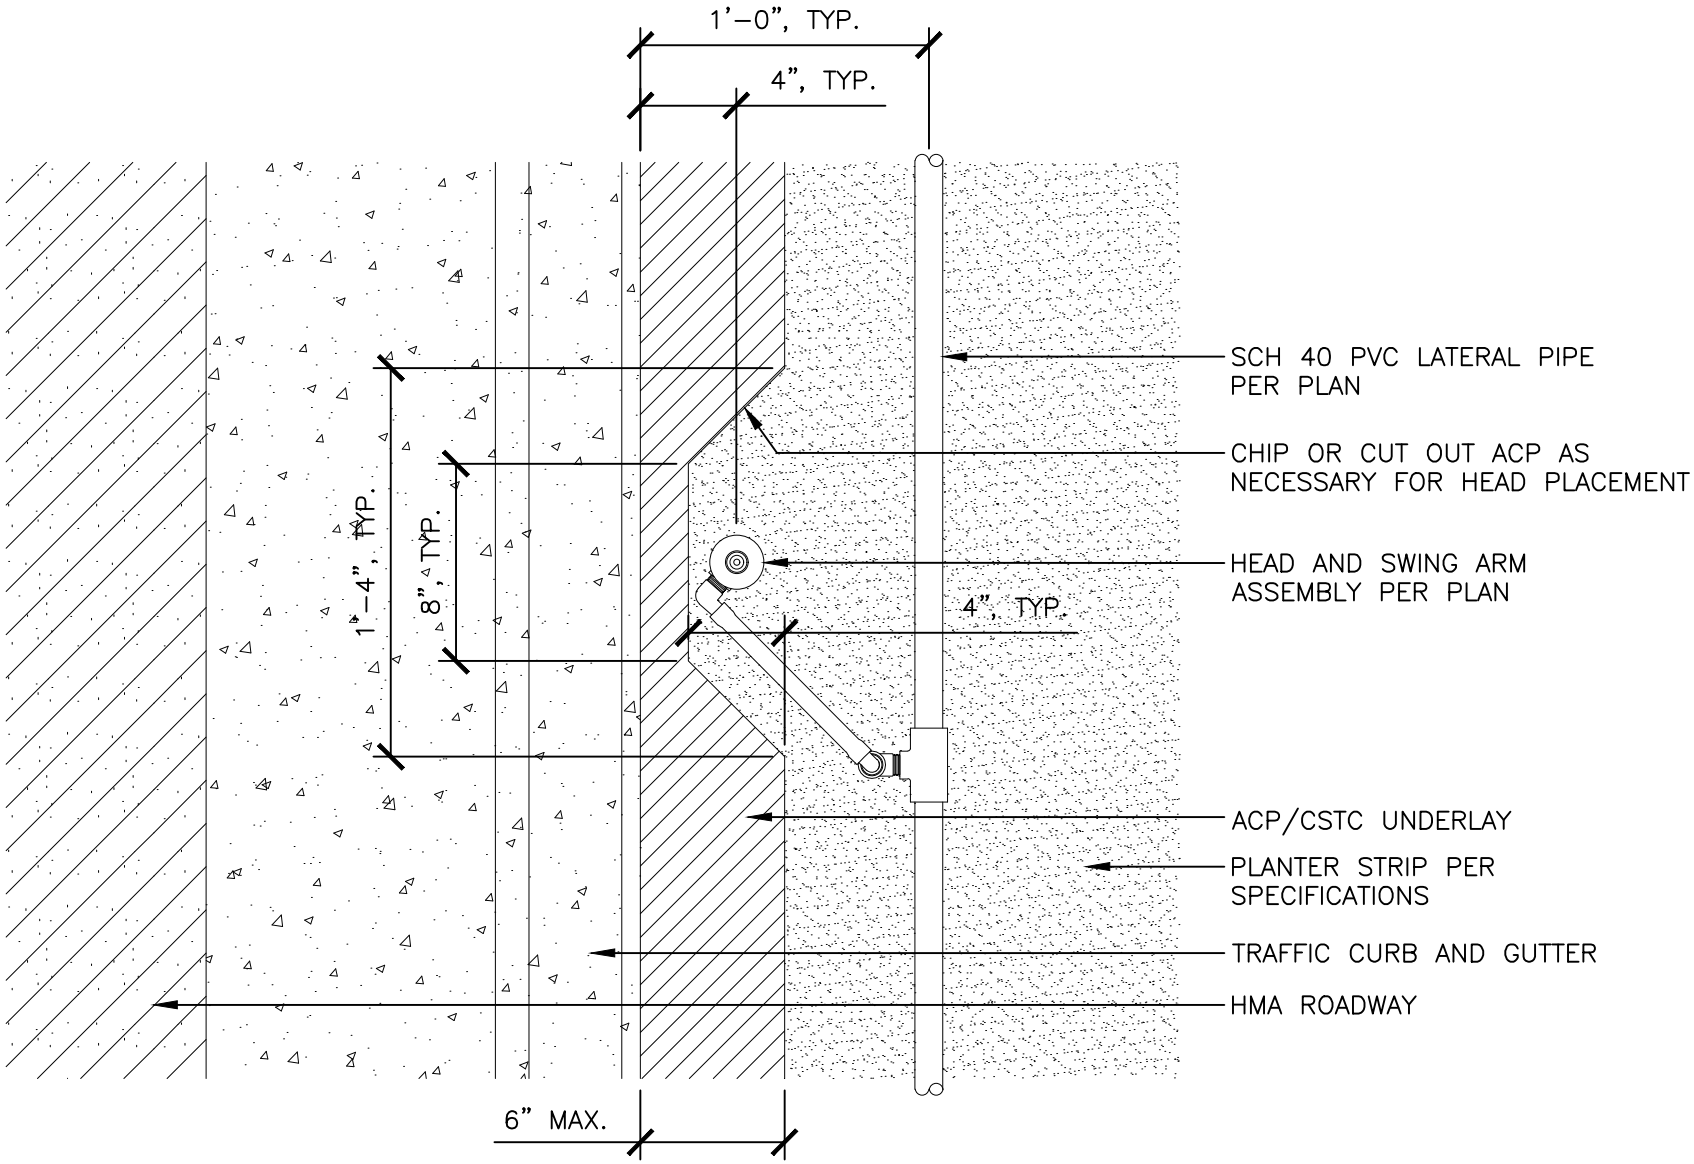

City of Bellevue

TITLE:

IRRIGATION - HEAD & SWING ARM ASSEMBLY - SPRAY - FLEX TUBING - AT ACP SUPPORTED CURB - PLAN

DRAWING #:	PK-IR-10F
SCALE:	N.T.S.
REVISION DATE:	12-2018
DEPARTMENT:	PARKS