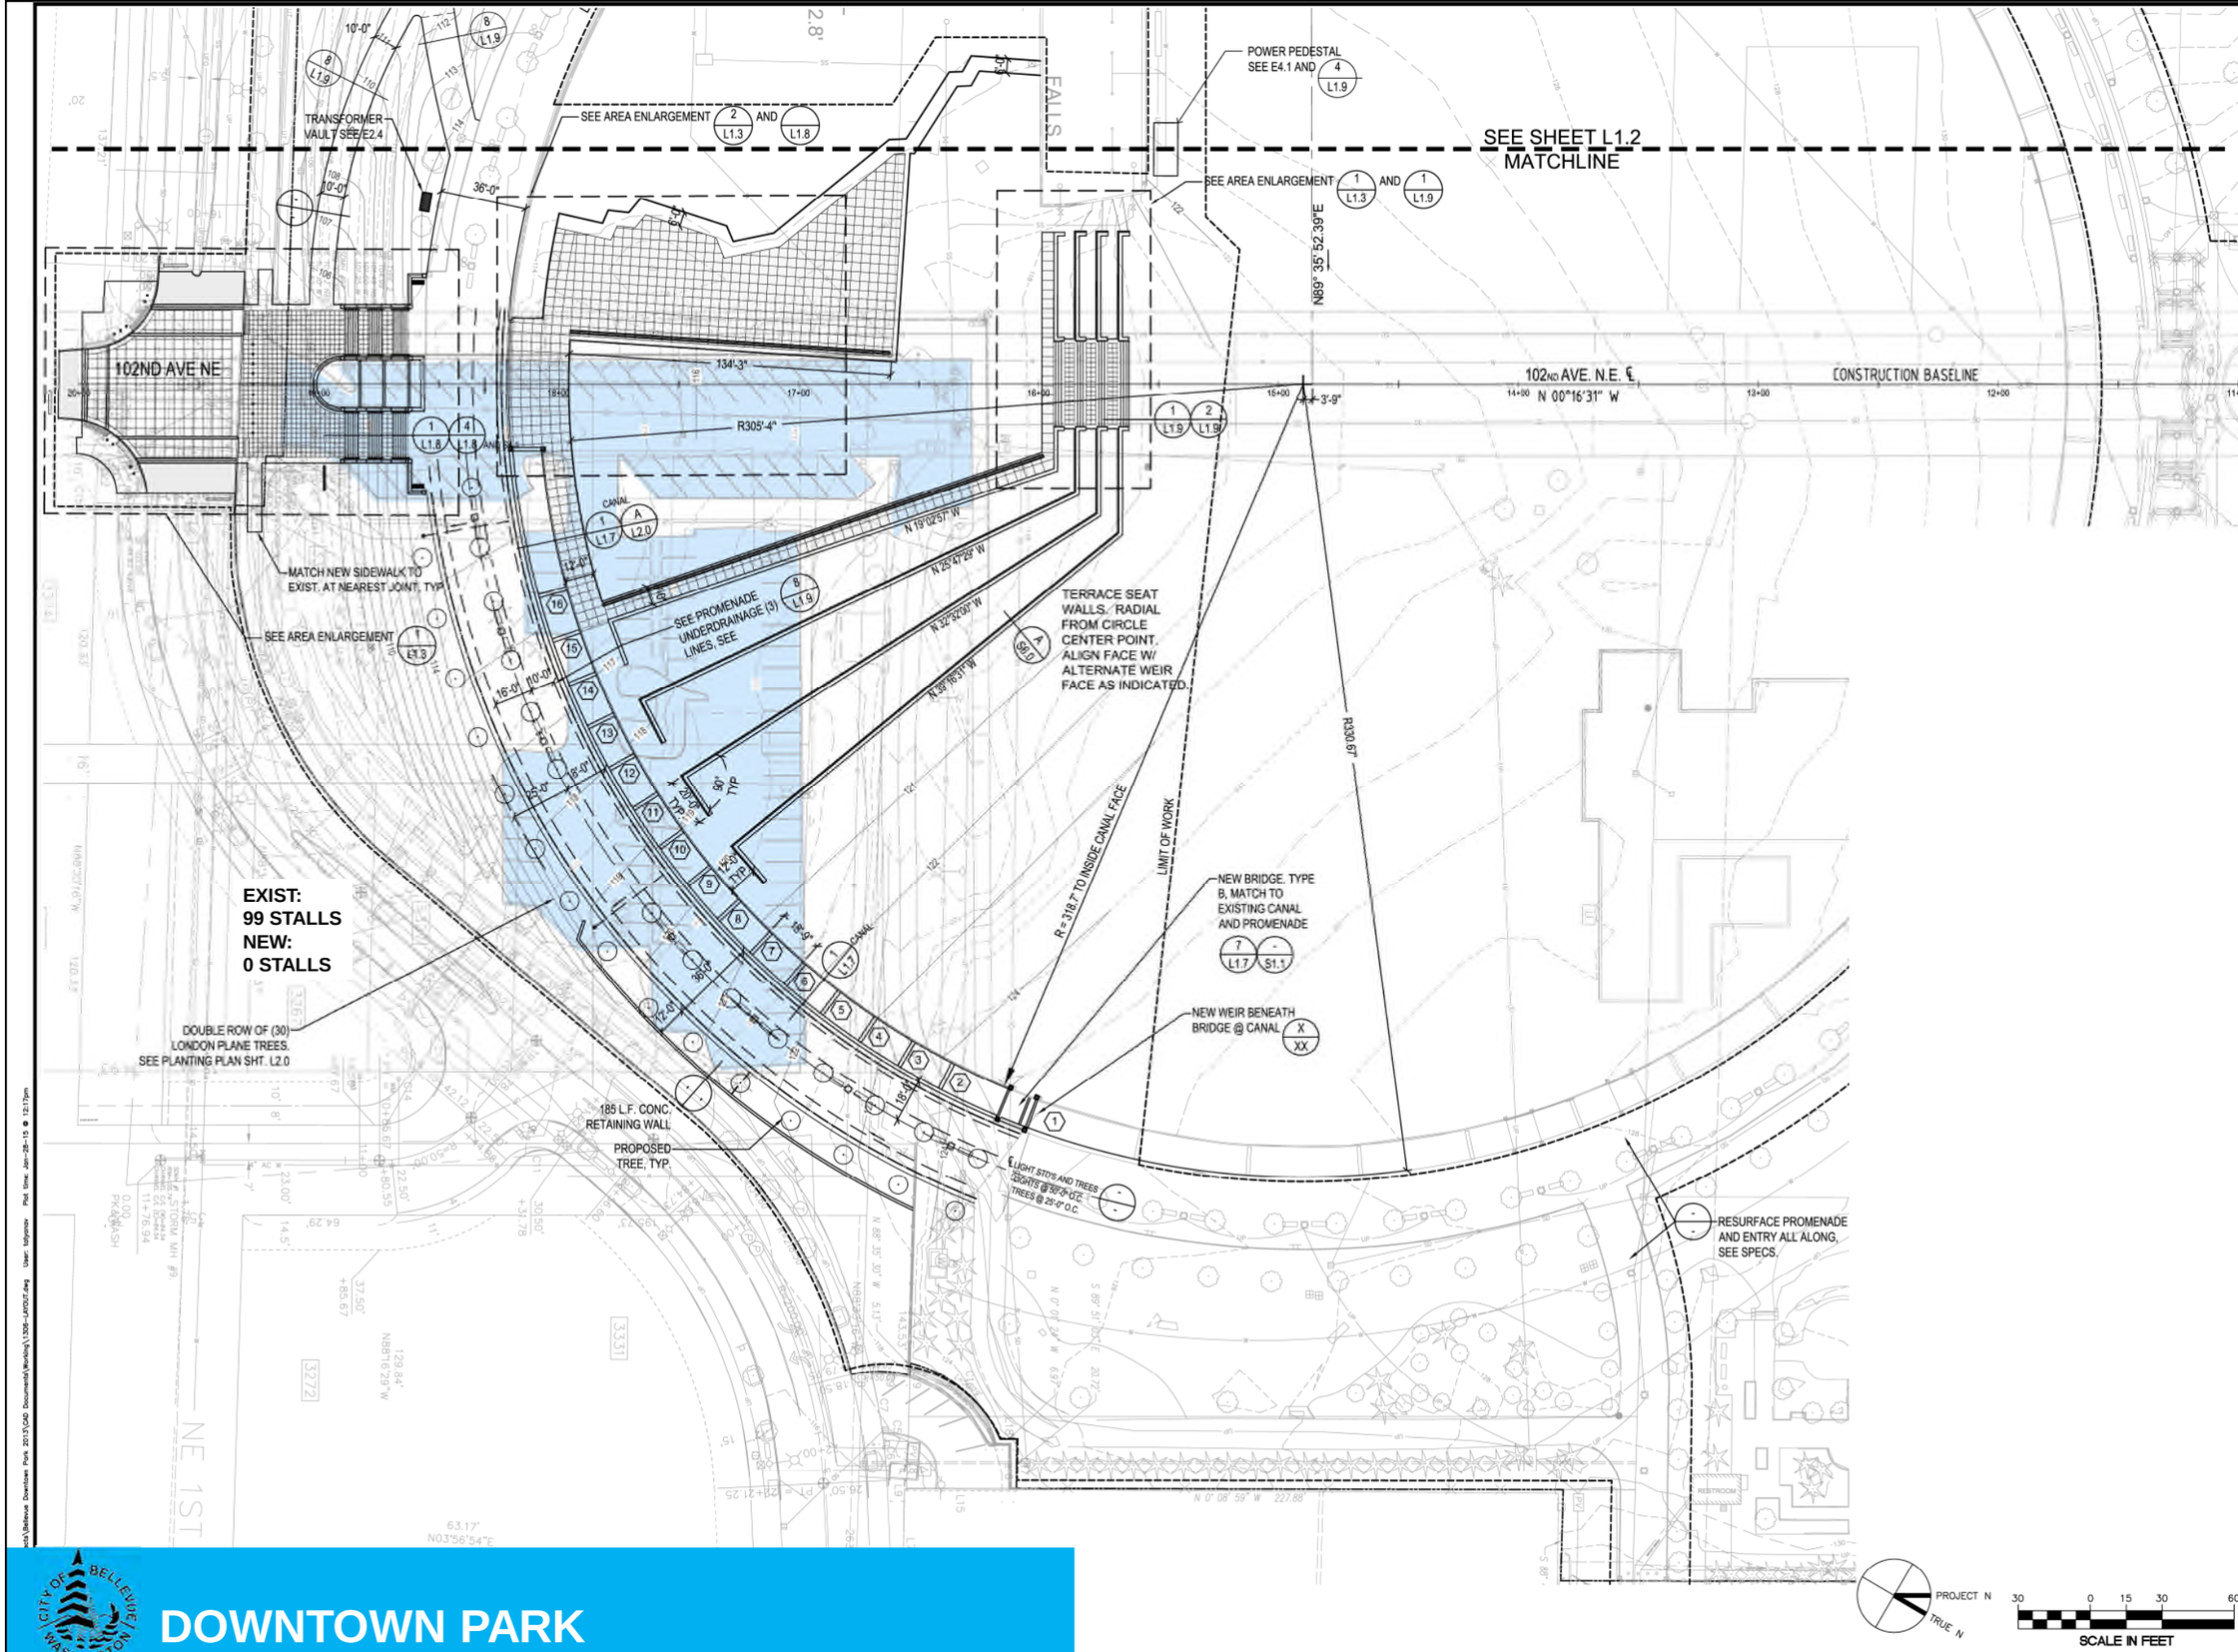

MacLeod Reckord PLLC
83 Columbia Street, Suite 306
Seattle, Washington 98104
206-323-7919
FAX 323-9242

DOWNTOWN PARK